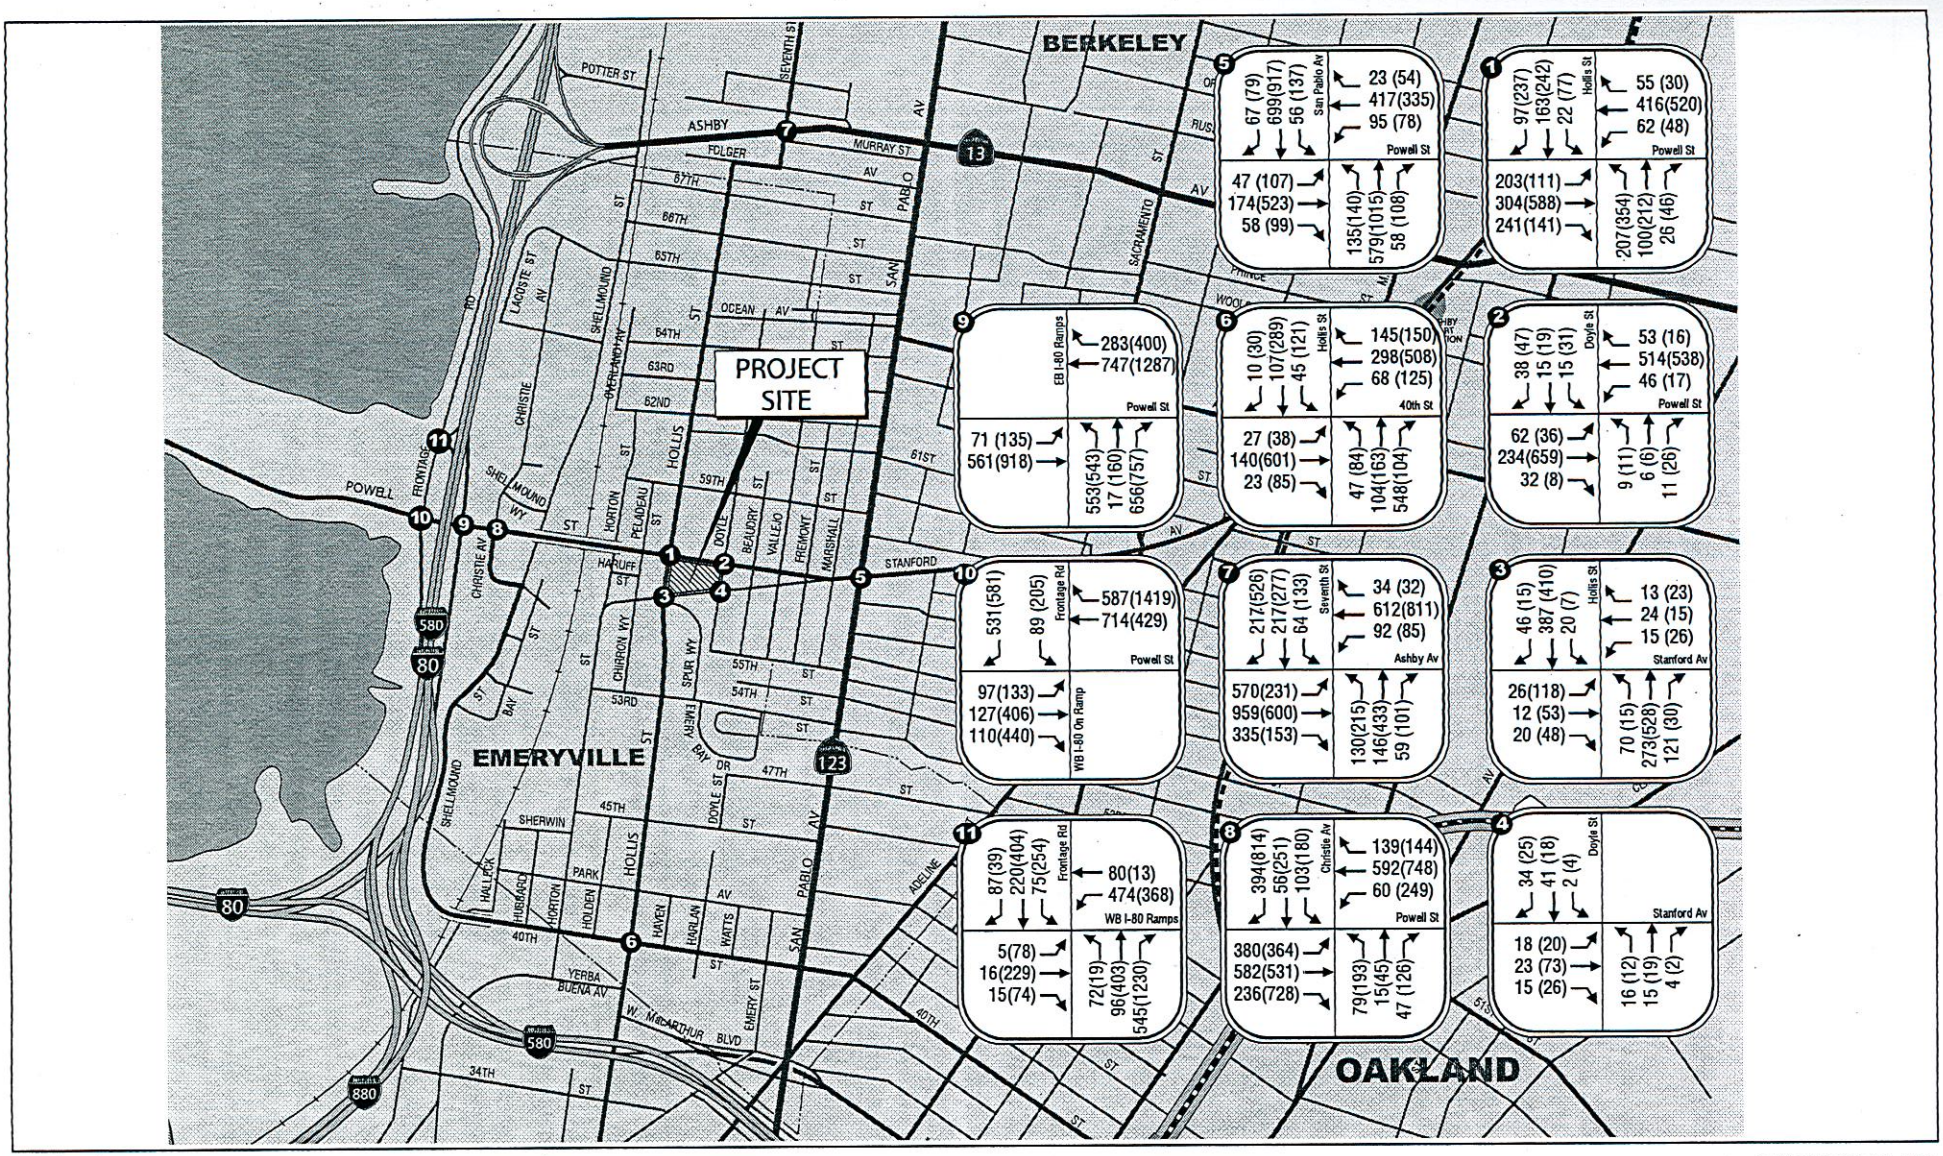

LSA

FIGURE 13

NOT TO SCALE

Papermill Building Mixed-Use Project IS/MND

Existing Traffic Volumes

AM(PM) Peak Hour

SOURCE: DMJM HARRIS/AECOM, 2008

I:\CEM0703 Papermill\Figures\Fig_13.ai (8/11/08)